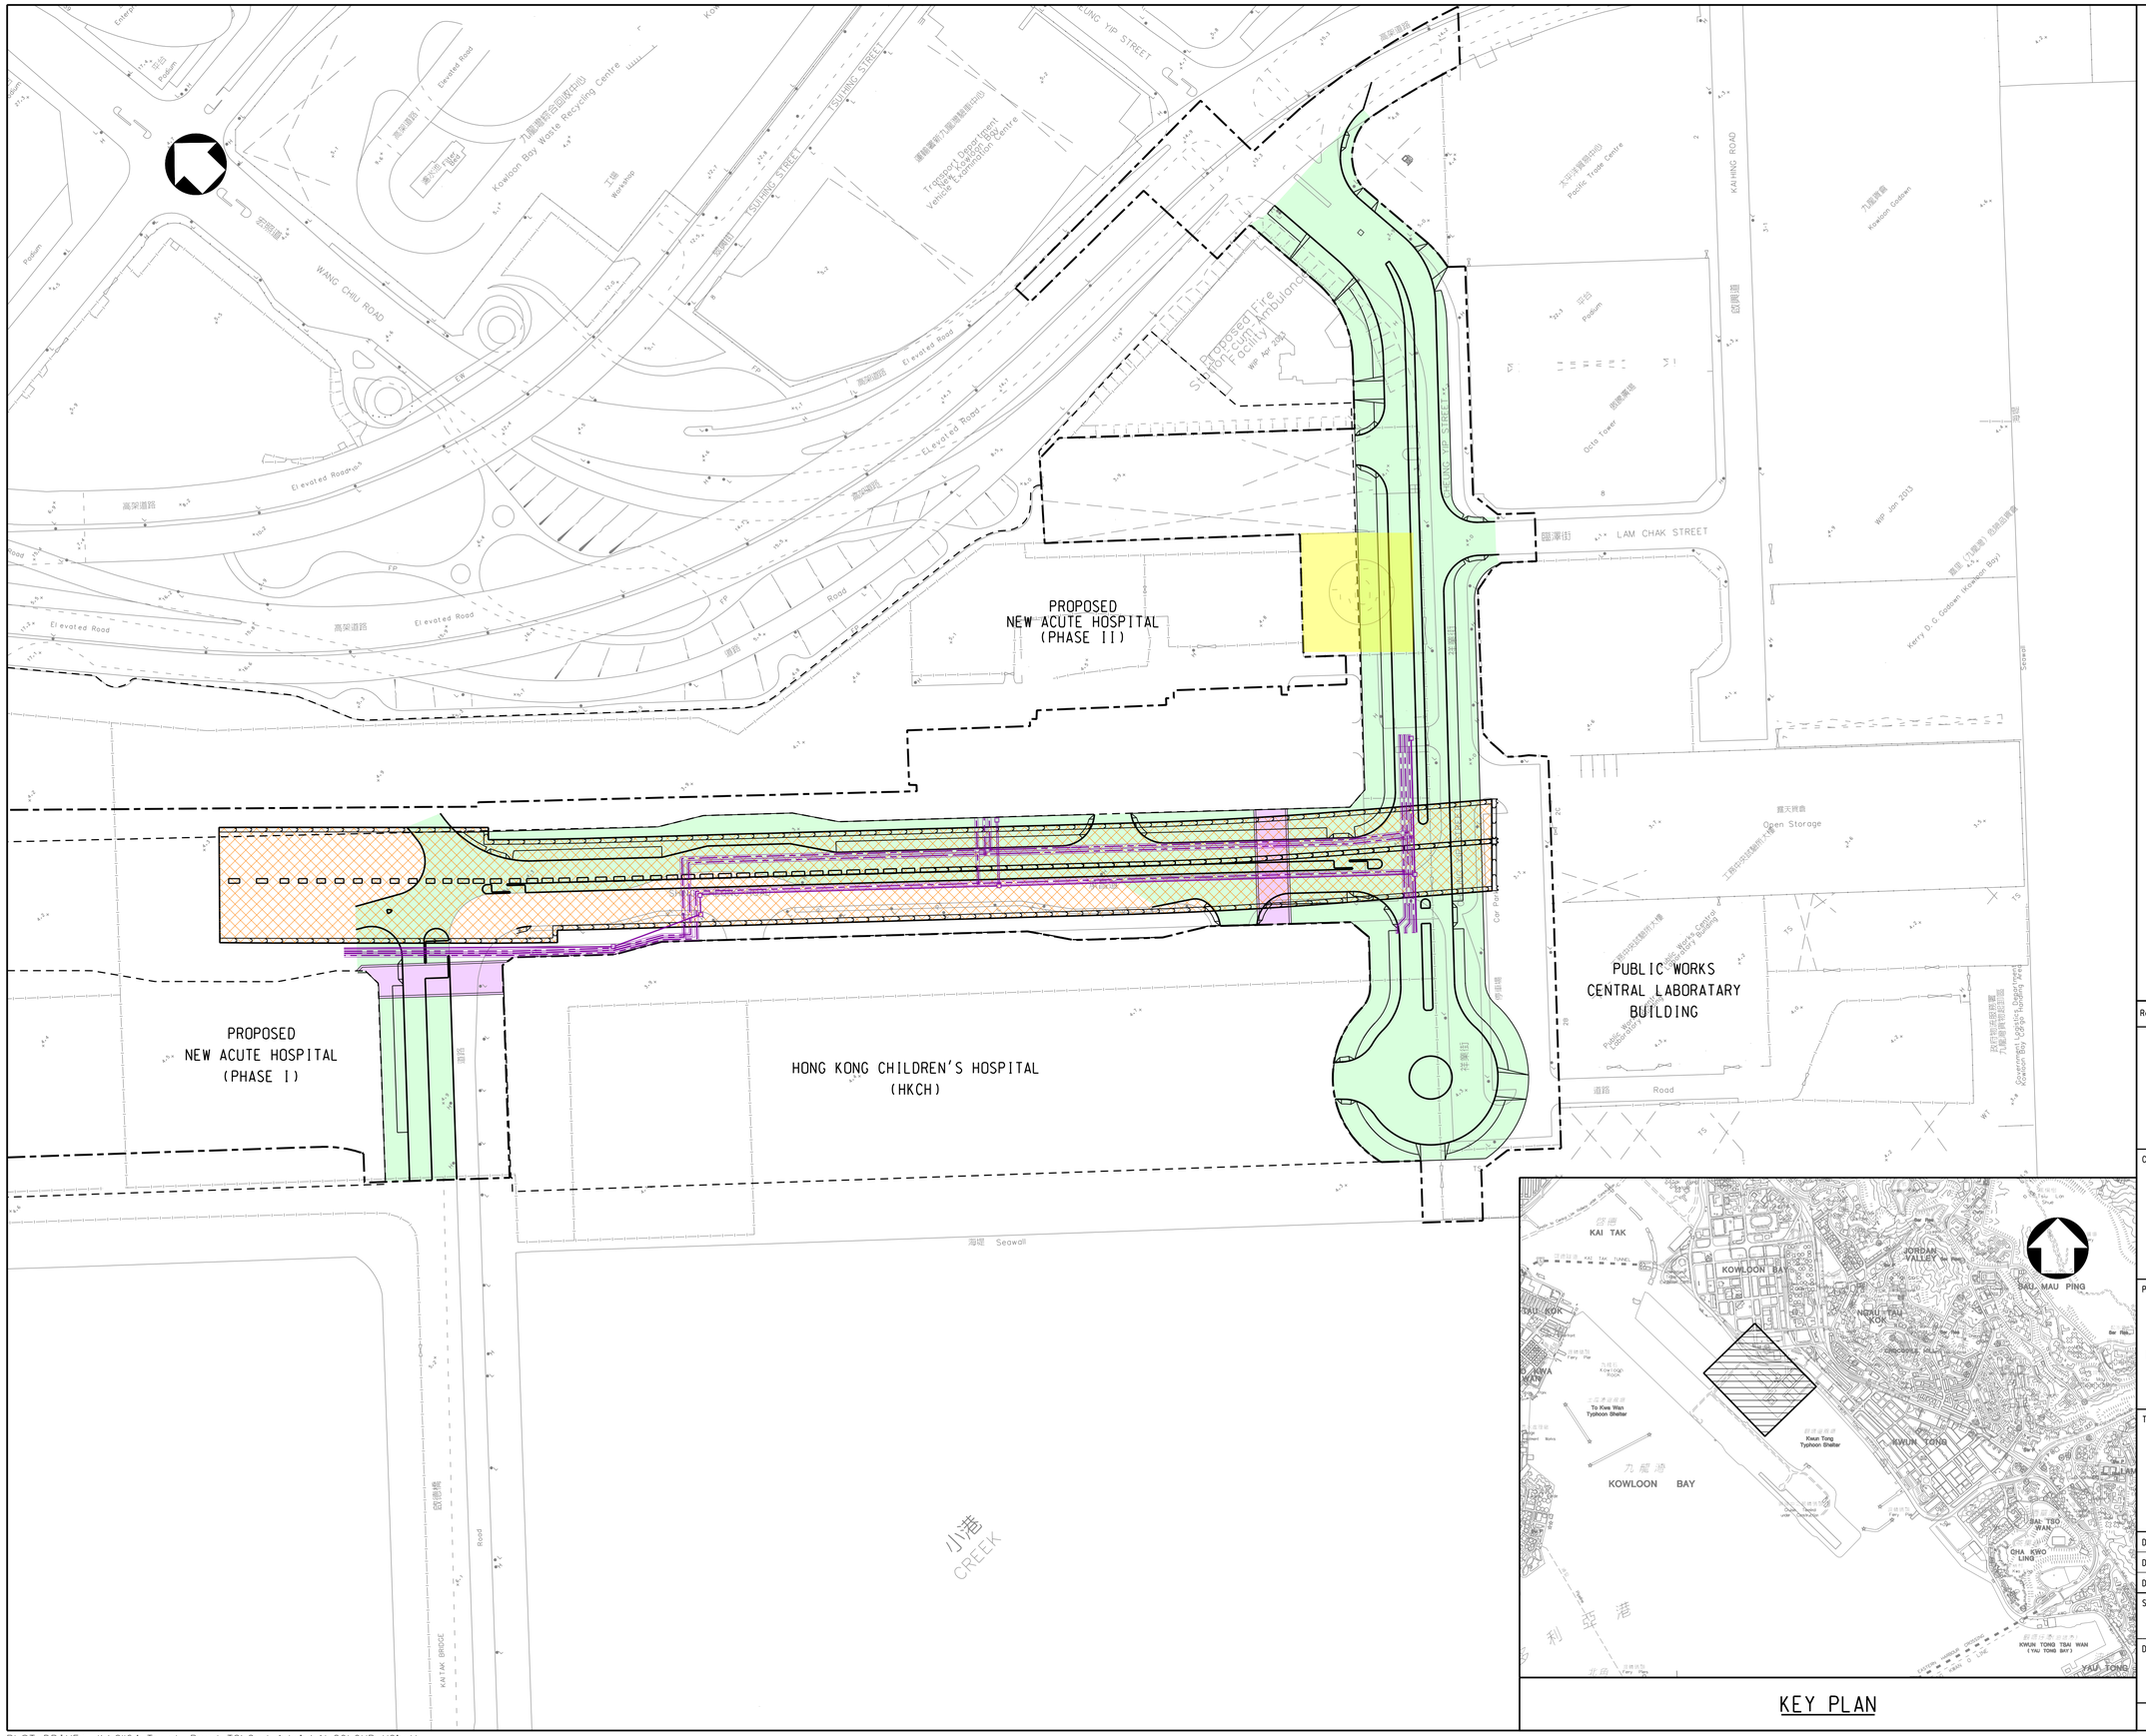

LEGENDS:

- SITE BOUNDARY
- HOSPITAL SITE BOUNDARY
- PROPOSED SUPPORTING UNDERGROUND STRUCTURE
- PROPOSED SUBWAYS
- PROPOSED ROADWORKS
- PROPOSED DISTRICT COOLING SYSTEM
- DEMOLITION OF RADAR TOWER

Rev.	Date	Drawn	Description	Checked	Approved

Hyder MEINHARDT
Hyder-Meinhardt JV

CLIENT

CEDD 土木工程拓展署
Civil Engineering and Development Department
九龍拓展處
Kowloon Development Office

PROJECT

CONTRACT NO. KL/2014/03
KAI TAK DEVELOPMENT - STAGE 3
INFRASTRUCTURE WORKS FOR DEVELOPMENTS AT THE SOUTHERN PART OF THE FORMER RUNWAY

TITLE

GENERAL LAYOUT PLAN

DESIGNED			ENG. CHECK		
DRAWN			COORDINATION		
DWG. CHECK			APPROVED		

SCALE AT A1	STATUS	REV
1 : 1000		A

Drawing No.

FIGURE 1.0

© Copyright reserved

KEY PLAN

PRINTED BY: kitchan 18/2/2015 13:00:43
FILENAME: K:\9164 Trunk Road T2\Tender Drawing (Contract II\Figure 1.dgn
PLOT DRIVE: K:\9164 Trunk Road T2\Cad Admin\AI_COLOUR V8I.plt